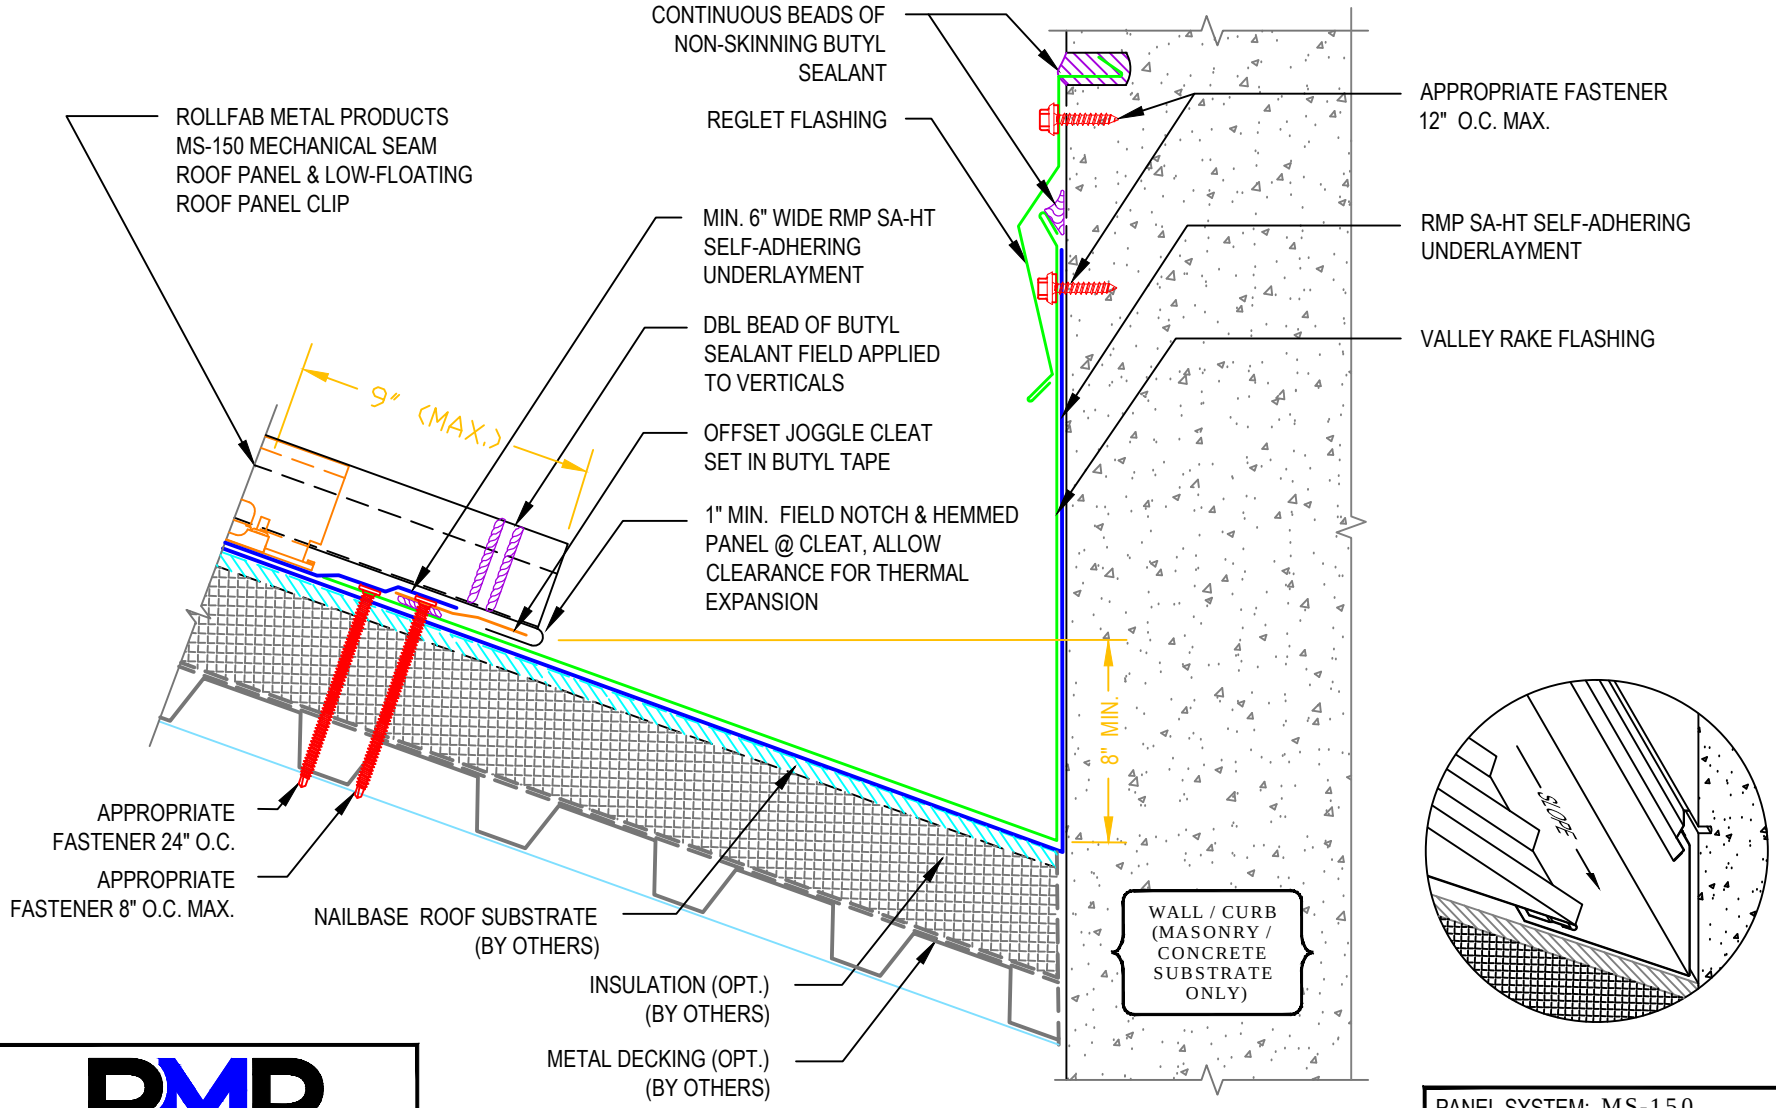

RMP ROLLFAB METAL PRODUCTS
www.rollfabmetal.com

VALLEY AT RAKE WALL FLASHING

2529 WEST JACKSON ST, PHX, AZ 85009
PH: (602) 275-1676 FAX: (602) 275-1739

PANEL SYSTEM: MS-150

ISSUE / REVISION DATE: 1/28/2013

NOT TO SCALE

DETAIL NO. MS150VRW