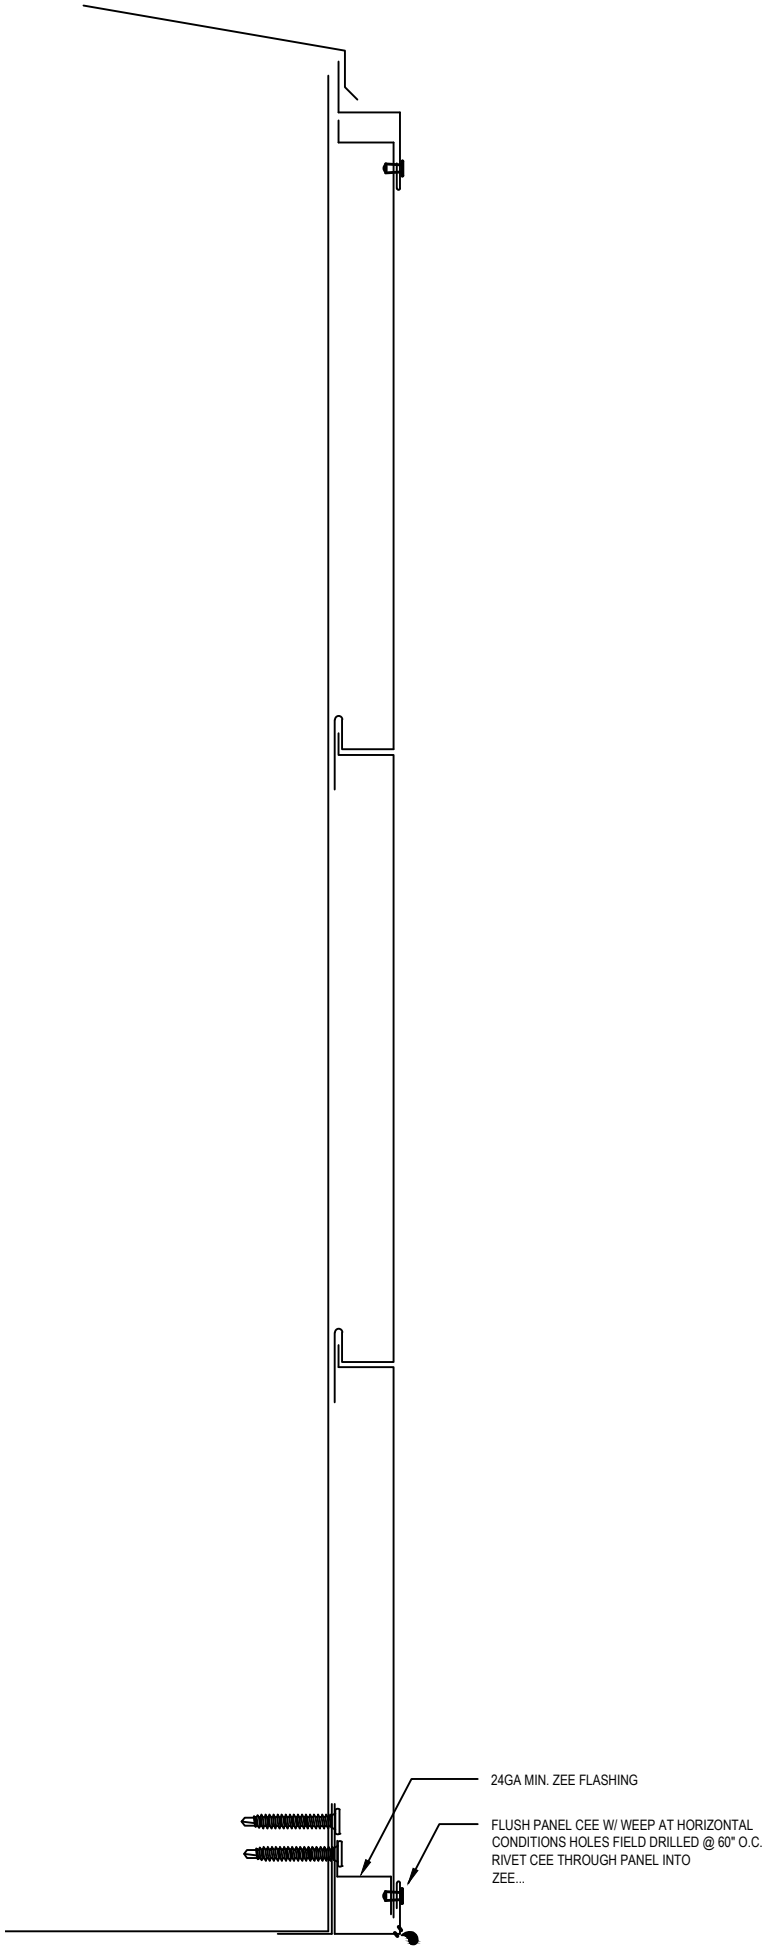
24GA MIN. ZEE FLASHING
FLUSH PANEL CEE W/ WEEP AT HORIZONTAL CONDITIONS HOLES FIELD DRILLED @ 60" O.C. RIVET CEE THROUGH PANEL INTO ZEE...